ENTERPRISE ZONE SKETCH

(THIS DRAWING IS BASED ON SUPERVISOR'S ASSESSMENT MAP SHEETS 6 AND 7, CORDOVA TOWNSHIP AND OTHER INFORMATION PROVIDED BY 3M, NO SURVEY FIELD WORK WAS PERFORMED)

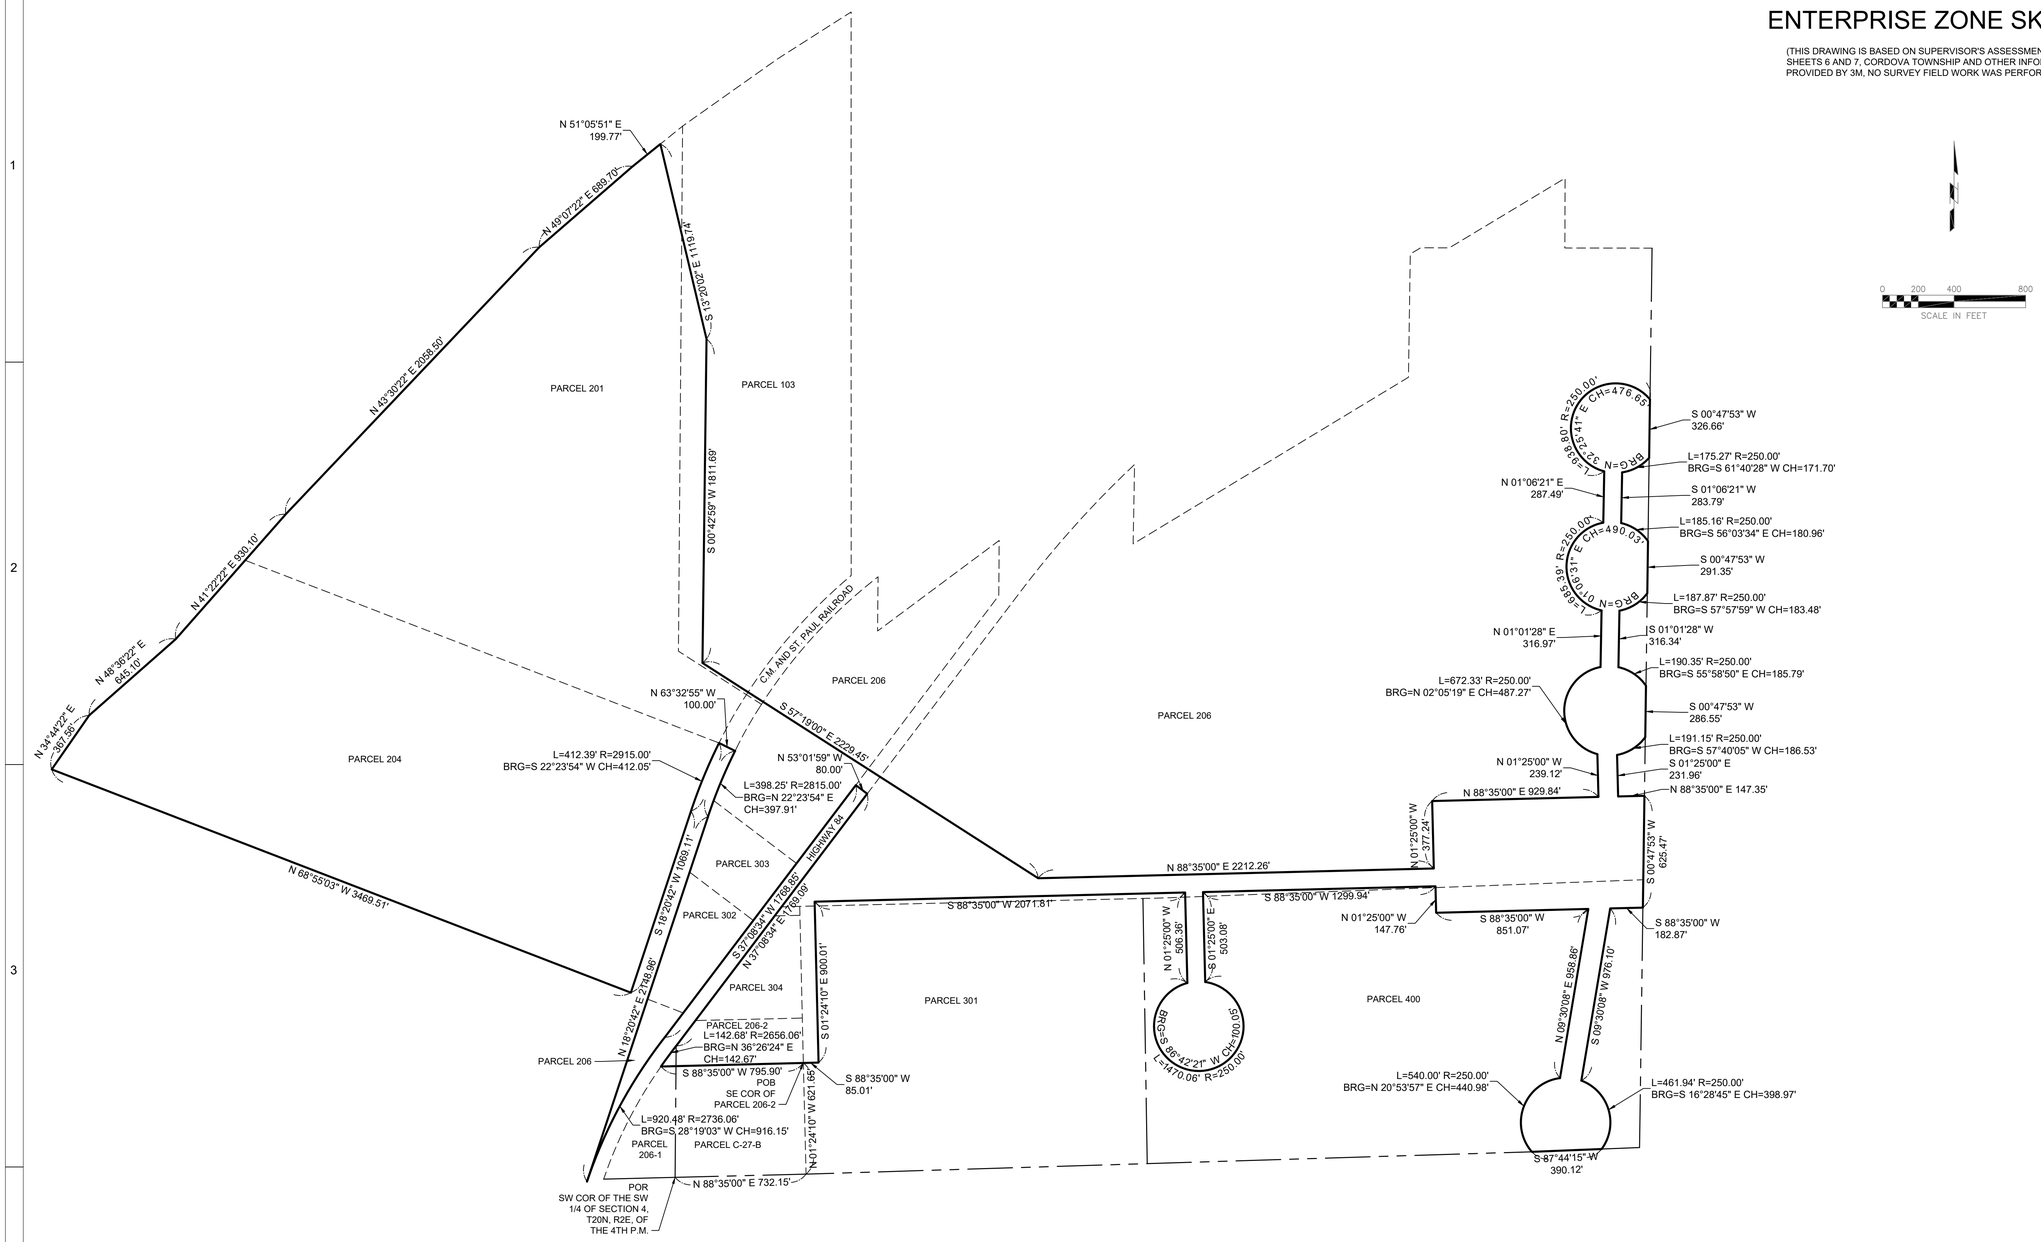

LEGEND

SURVEY	
PLAN MARK	DESCRIPTION
00	MEASURED BEARING/DISTANCE
POB	POINT OF BEGINNING
POR	POINT OF REFERENCE

SHIVEHATTERY
ARCHITECTURE + ENGINEERING
1701 River Drive, Suite 200 | Moline, Illinois 61265
309.764.7650 | www.shive-hattery.com
Iowa | Illinois | Indiana
Illinois Firm Number: 184-000214

SEAL

3M SURVEY
QC ENTERPRISE ZONE

3M COMPANY
CORDOVA, ILLINOIS

DRAWN: JJB
APPROVED: GDG
ISSUED FOR: REVIEW
DATE: 5/21/2020
PROJECT NO: 320244-0
FIELD BOOK: —
CLIENT NO:

ENTERPRISE ZONE SKETCH

B1.01

P:\Projects\320\320244\Civil\Sitefile\Drawings\Property map on state plane.dwg
Plotted: 5/20/2020 9:00:10 AM